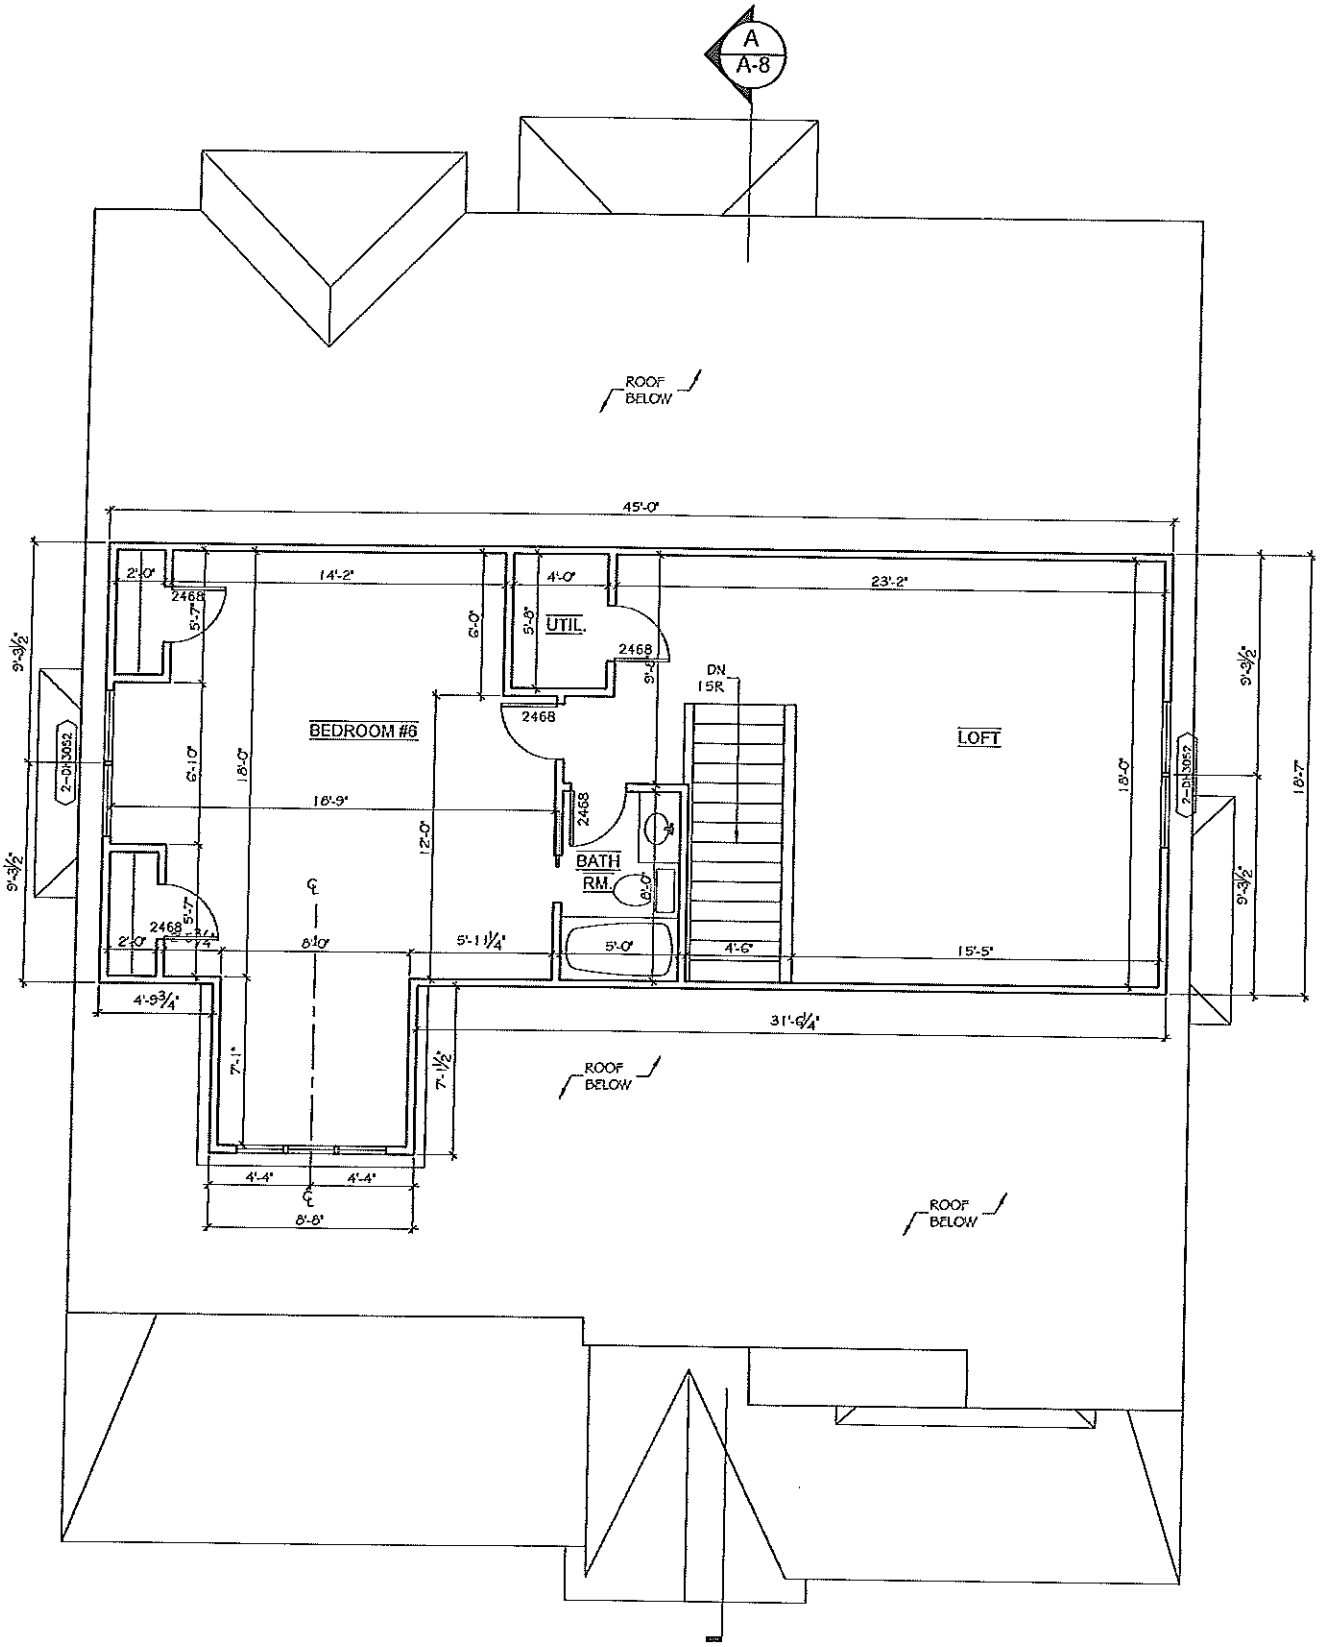

ATTIC FLOOR PLAN

SCALE:1/4" = 1'-0"

AREA = 693 SQ.FT.