10010 WILDWOOD ROAD
DOUGLAS CONSTRUCTION GROUP

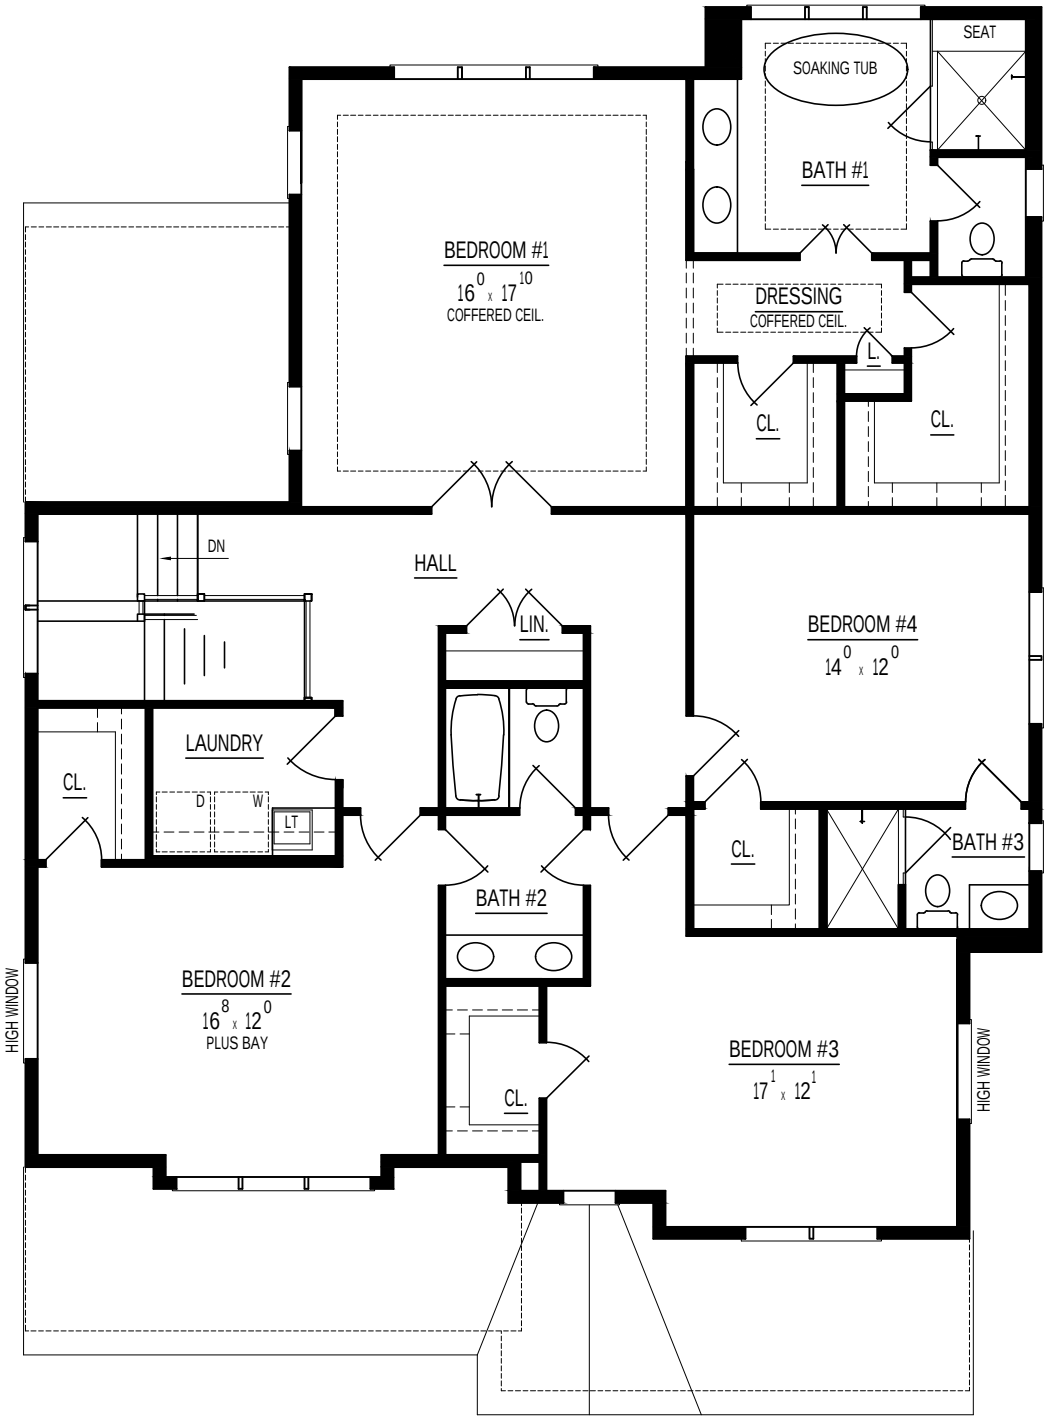

Douglas Construction Group

SECOND FLOOR PLAN

1807 SQ. FT. MAIN

RENDERING ONLY: DIMENSIONS MAY VARY

CLAUDE C. LAPP
ARCHITECTS, LLC
301-881-6856

COPYRIGHT 2017, CLAUDE C. LAPP ARCHITECTS, LLC.