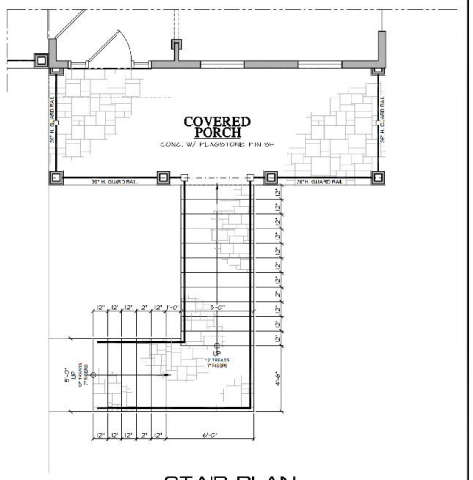

STAIR PLAN

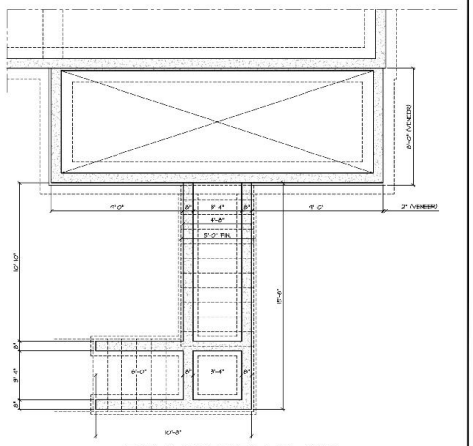

FOUNDATION PLAN

FRONT STAIR PLAN

SCALE: 1/4"=1'-0"

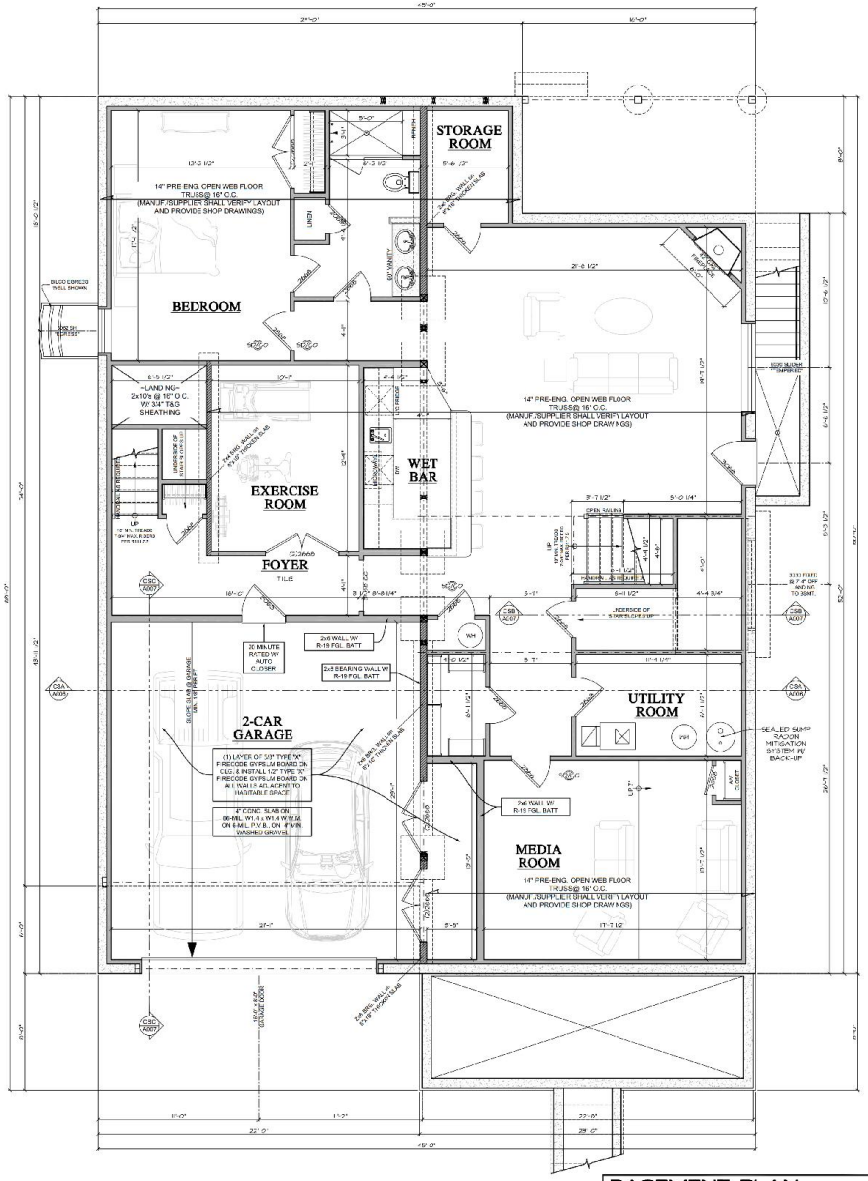

BASEMENT PLAN

SCALE: 1/4"=1'-0" 1,756 SQ. FT. FIN.

caddworks inc.
RESIDENTIAL DESIGN
331 WEST PATRICK STREET / FREDERICK, MD / 21701
(V) 301.695.9721 (E) DESIGN@CADDWORKS.NET
(F) 301.695.4868 (W) WWW.CADDWORKS.NET

© Copyright Caddworks, Inc. All rights reserved. The contents hereof are the property of Caddworks, Inc. and shall not be reproduced in whole or in part without the written permission of Caddworks, Inc. Any reproduction of these plans and/or specifications without the written permission of Caddworks, Inc. constitutes a violation of the copyright laws and will be subject to legal action.

SUBMITTALS

ISSUE DATE	REMARKS
05-22-2017	ISSUED FOR DEVELOPMENT
07-18-2017	ISSUED FOR PERMIT
07-31-2017	REVISED PER COMMENTS FOR FINAL APPROVAL
08-10-2017	REVISED PER COMMENTS FOR FINAL APPROVAL
08-31-2017	REVISED PER COMMENTS FOR FINAL APPROVAL
09-01-2017	REVISED PER COMMENTS FOR FINAL APPROVAL
09-13-2017	ISSUED FOR PERMIT
10-04-2017	ISSUED FOR PERMIT

PROPOSED NEW SPEC. HOME:
BENMAR HOMES
5817 BRADLEY BLVD.
BETHESDA, MARYLAND

SHEET NO.
A001

PROJ. NO.: 43701

PERMIT DRAWINGS Issued: August 18, 2017