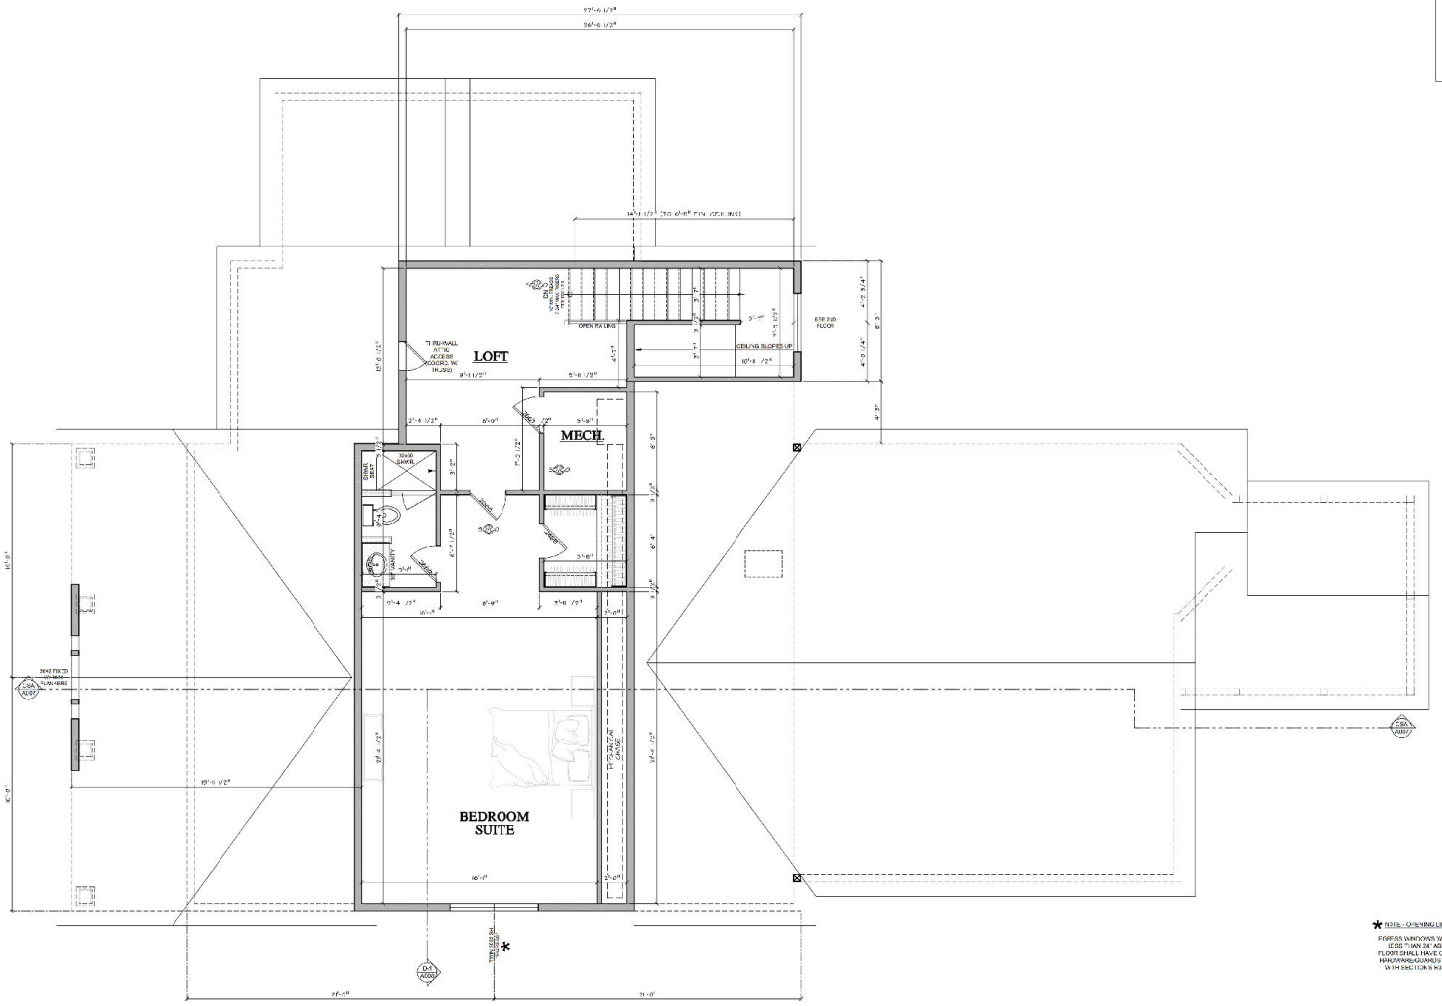

* NOTE - OPENING LIMITING DEVICE *

PERMIT DRAWINGS September 11, 2017

PROPOSED NEW SPEC. HOME:

BENMAR HOMES

6001 WALHONDING ROAD
BETHESDA, MARYLAND 20816

SUBMITTALS

ISSUE DATE	DRAWN BY	REMARKS
04-20-2017	BJS	PRELIMINARY DRAWINGS
07-14-2017	BJS	PROGRESS DRAWINGS
08-04-2017	BJS	PROGRESS DRAWINGS
09-25-2017	BJS	PERMITS DRAWINGS
10-04-2017	BJS	PERMITS DRAWINGS
10-04-2017	BJS	PERMITS
10-11-2017	BJS	PERMITS

caddworks inc.
RESIDENTIAL DESIGN
332 WEST PATRICK STREET / FREDERICK, MD / 21701
[V] 301.695.9121 [E] DESIGN@CADDWORKS.NET
[F] 301.695.4648 [W] WWW.CADDWORKS.NET

© Copyright caddworks, inc. expressly reserves its common law copyright and other property rights in these plans. In the event that any changes are made in these plans without the permission of caddworks, inc. caddworks, inc. will not be responsible for any liability resulting therefrom. Do not copy these plans without the express written permission and consent of caddworks, inc.

SHEET NO.

A004

PRO. NO.: 143701

THIRD FLOOR PLAN

SCALE: 1/4"=1'-0"

662 sq. FT.